



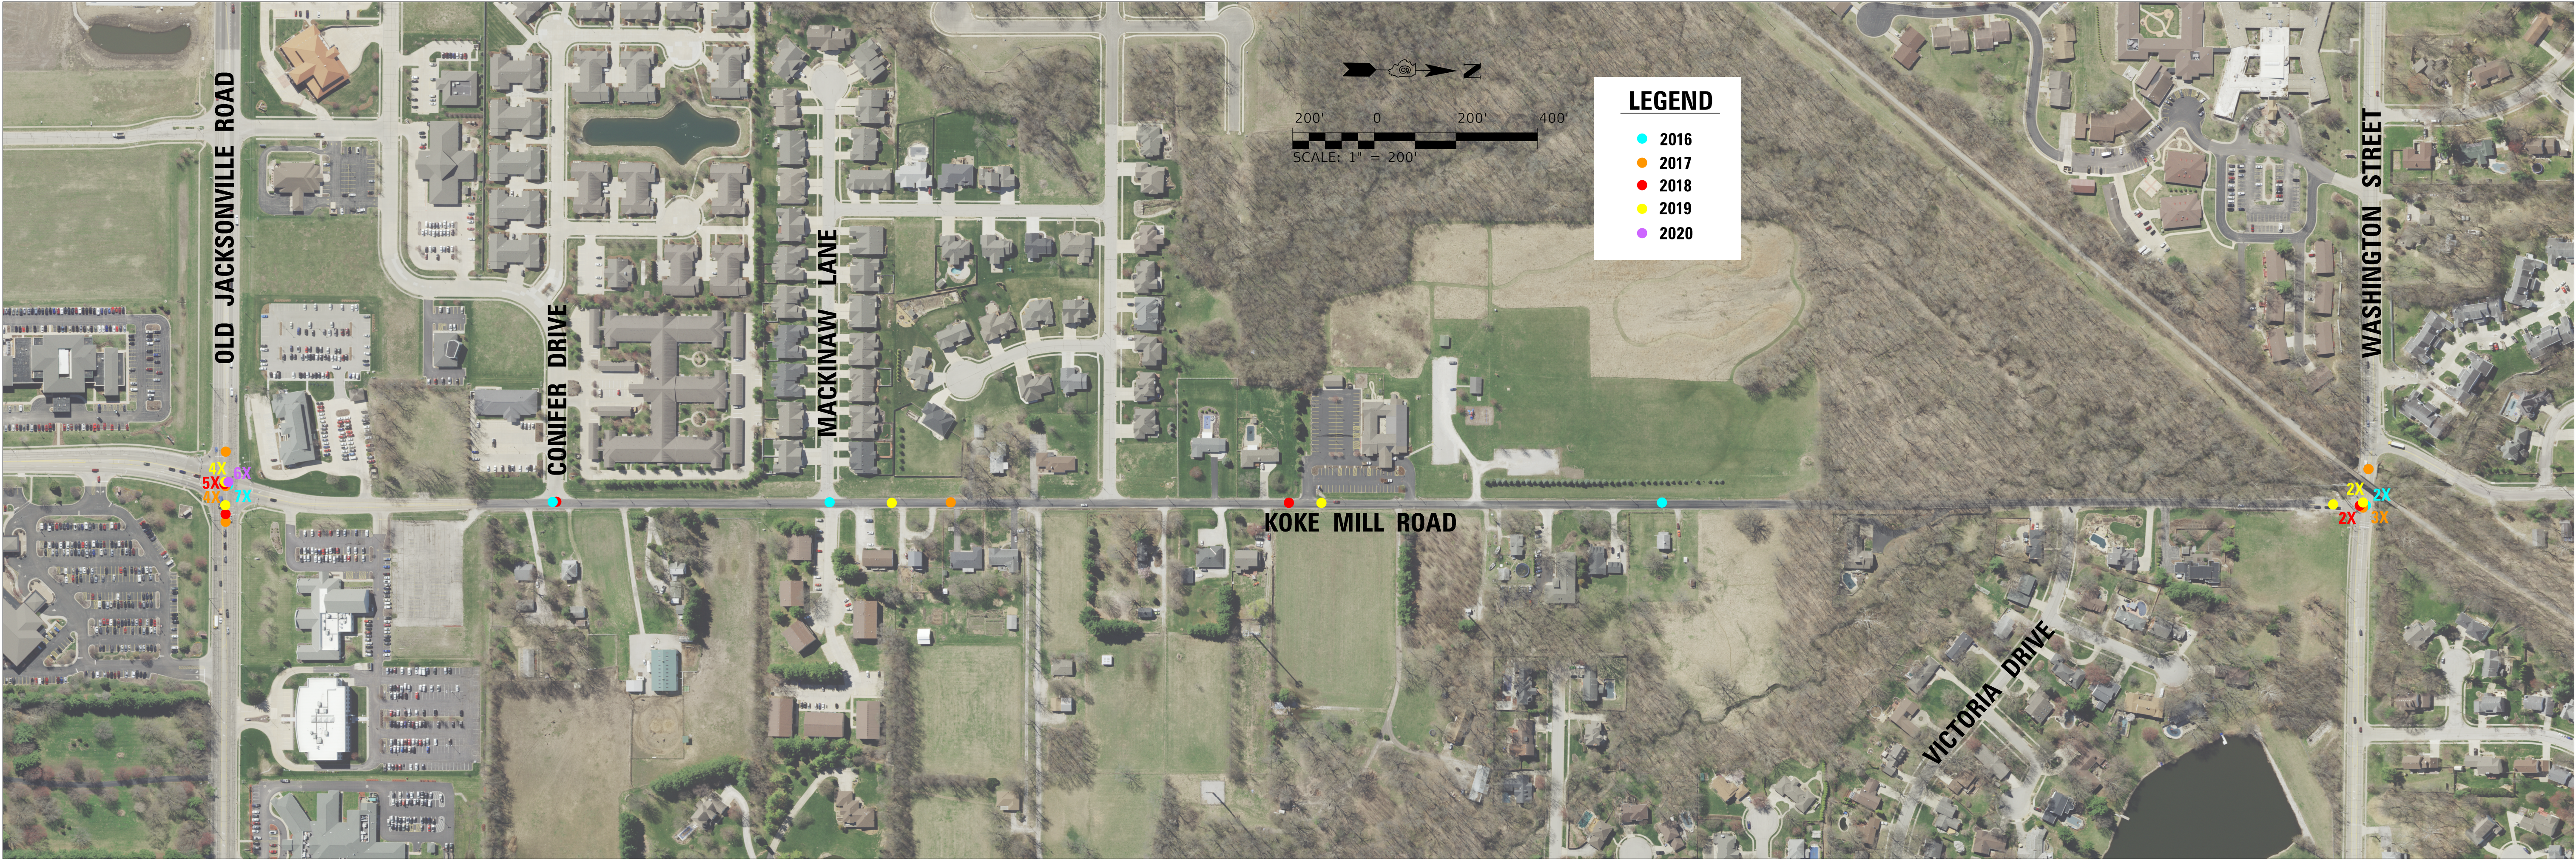


CRASH TYPE	2016	2017	2018	2019	2020	TOTALS	%
REAR END	7	5	4	2	1	19	39%
TURNING	3	4	3	2	5	17	35%
SIDESWIPE OPPOSITE DIRECTION	1	1		1		3	6%
SIDESWIPE SAME DIRECTION				1		1	2%
FIXED OBJECT		1	3	2	1	7	14%
OVERTURNED	1					1	2%
PARKED MOTOR VEHICLE				1		1	2%
TOTAL CRASHES	12	11	10	9	7	49	100

% of CRASHES BY CRASH TYPE

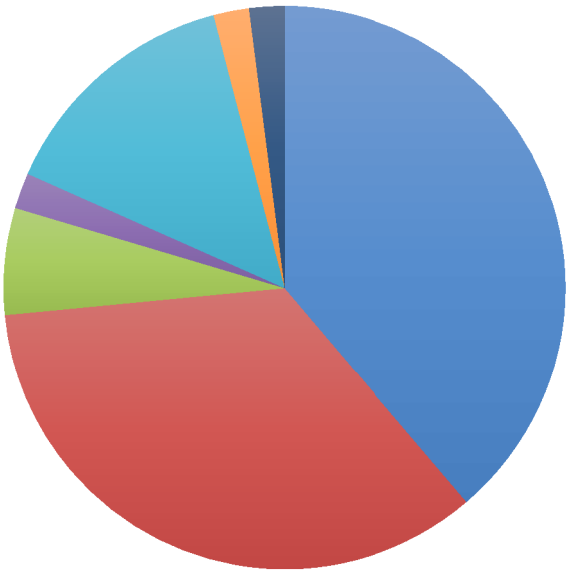


LIGHTING CONDITIONS	2016	2017	2018	2019	2020	TOTALS	%
DAYLIGHT	11	9	8	7	4	39	80%
DARKNESS	1	2			1	4	8%
DARKNESS / LIGHTENED ROAD			1	2	2	5	10%
DAWN			1			1	2%
TOTAL CRASHES	12	11	10	9	7	49	100

% of CRASHES BY LIGHTING CONDITION

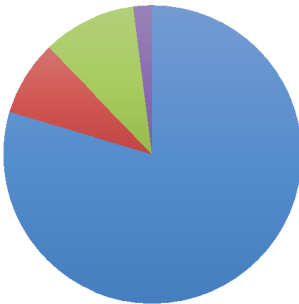

SEVERITY OF ACCIDENT / INJURY TYPE	2016	2017	2018	2019	2020	TOTALS	%
PROPERTY DAMAGE ONLY (PD)	8	6	9	7	5	35	71%
TYPE A & B INJURY	1	3	1	2	2	9	18%
TYPE C INJURY	3	2				5	10%
FATAL CRASH						0	0%
TOTAL CRASHES	12	11	10	9	7	49	100

% of CRASHES BY INJURY TYPE

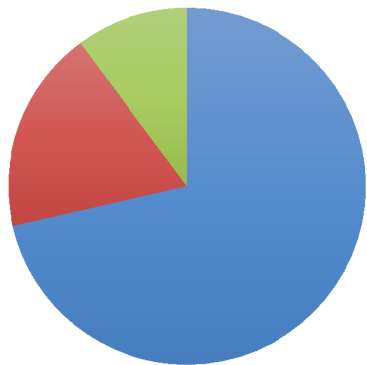


DAYS OF THE WEEK	2016	2017	2018	2019	2020	TOTALS	%
SUNDAY	3		1	3	1	8	16%
MONDAY	1	1	1	2	1	6	12%
TUESDAY	2	3	1		2	8	16%
WEDNESDAY	1	3	1	1	1	7	14%
THURSDAY	3		2	1	1	7	14%
FRIDAY	2	1	1	2	1	7	14%
SATURDAY		3	3			6	12%
TOTAL CRASHES	12	11	10	9	7	49	100

% of CRASHES BY DAY OF THE WEEK



WEATHER - ROAD SURFACE	2016	2017	2018	2019	2020	TOTALS	%
DRY	11	9	5	4	6	35	71%
WET		2	4	2	1	9	18%
SNOW OR SLUSH	1		1	3		5	10%
ICE						0	0%
TOTAL CRASHES	12	11	10	9	7	49	100

% of CRASHES BY WEATHER CONDITION

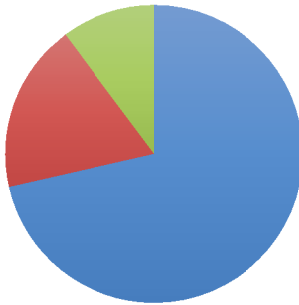

MODEL: SHMODEL.NAMES
FILE NAME: STILES

USER NAME = \$USERS	DESIGNED -	REVISED -
	DRAWN -	REVISED -
PLOT SCALE = \$SCALE\$	CHECKED -	REVISED -
PLOT DATE = \$DATES	DATE -	REVISED -

CITY OF SPRINGFIELD, ILLINOIS

CRASH DATA LOCATION MAP KOKÉ MILL ROAD (FAU 8052)				F.A.U. RTE. 8052	SECTION 19-00486-00-PV	COUNTY	TOTAL SHEETS	SHEET NO.
SCALE: 1" = 200'				ILLINOIS		CONTRACT NO.		
SHEET OF SHEETS				TO STA.		FED. AID PROJECT		